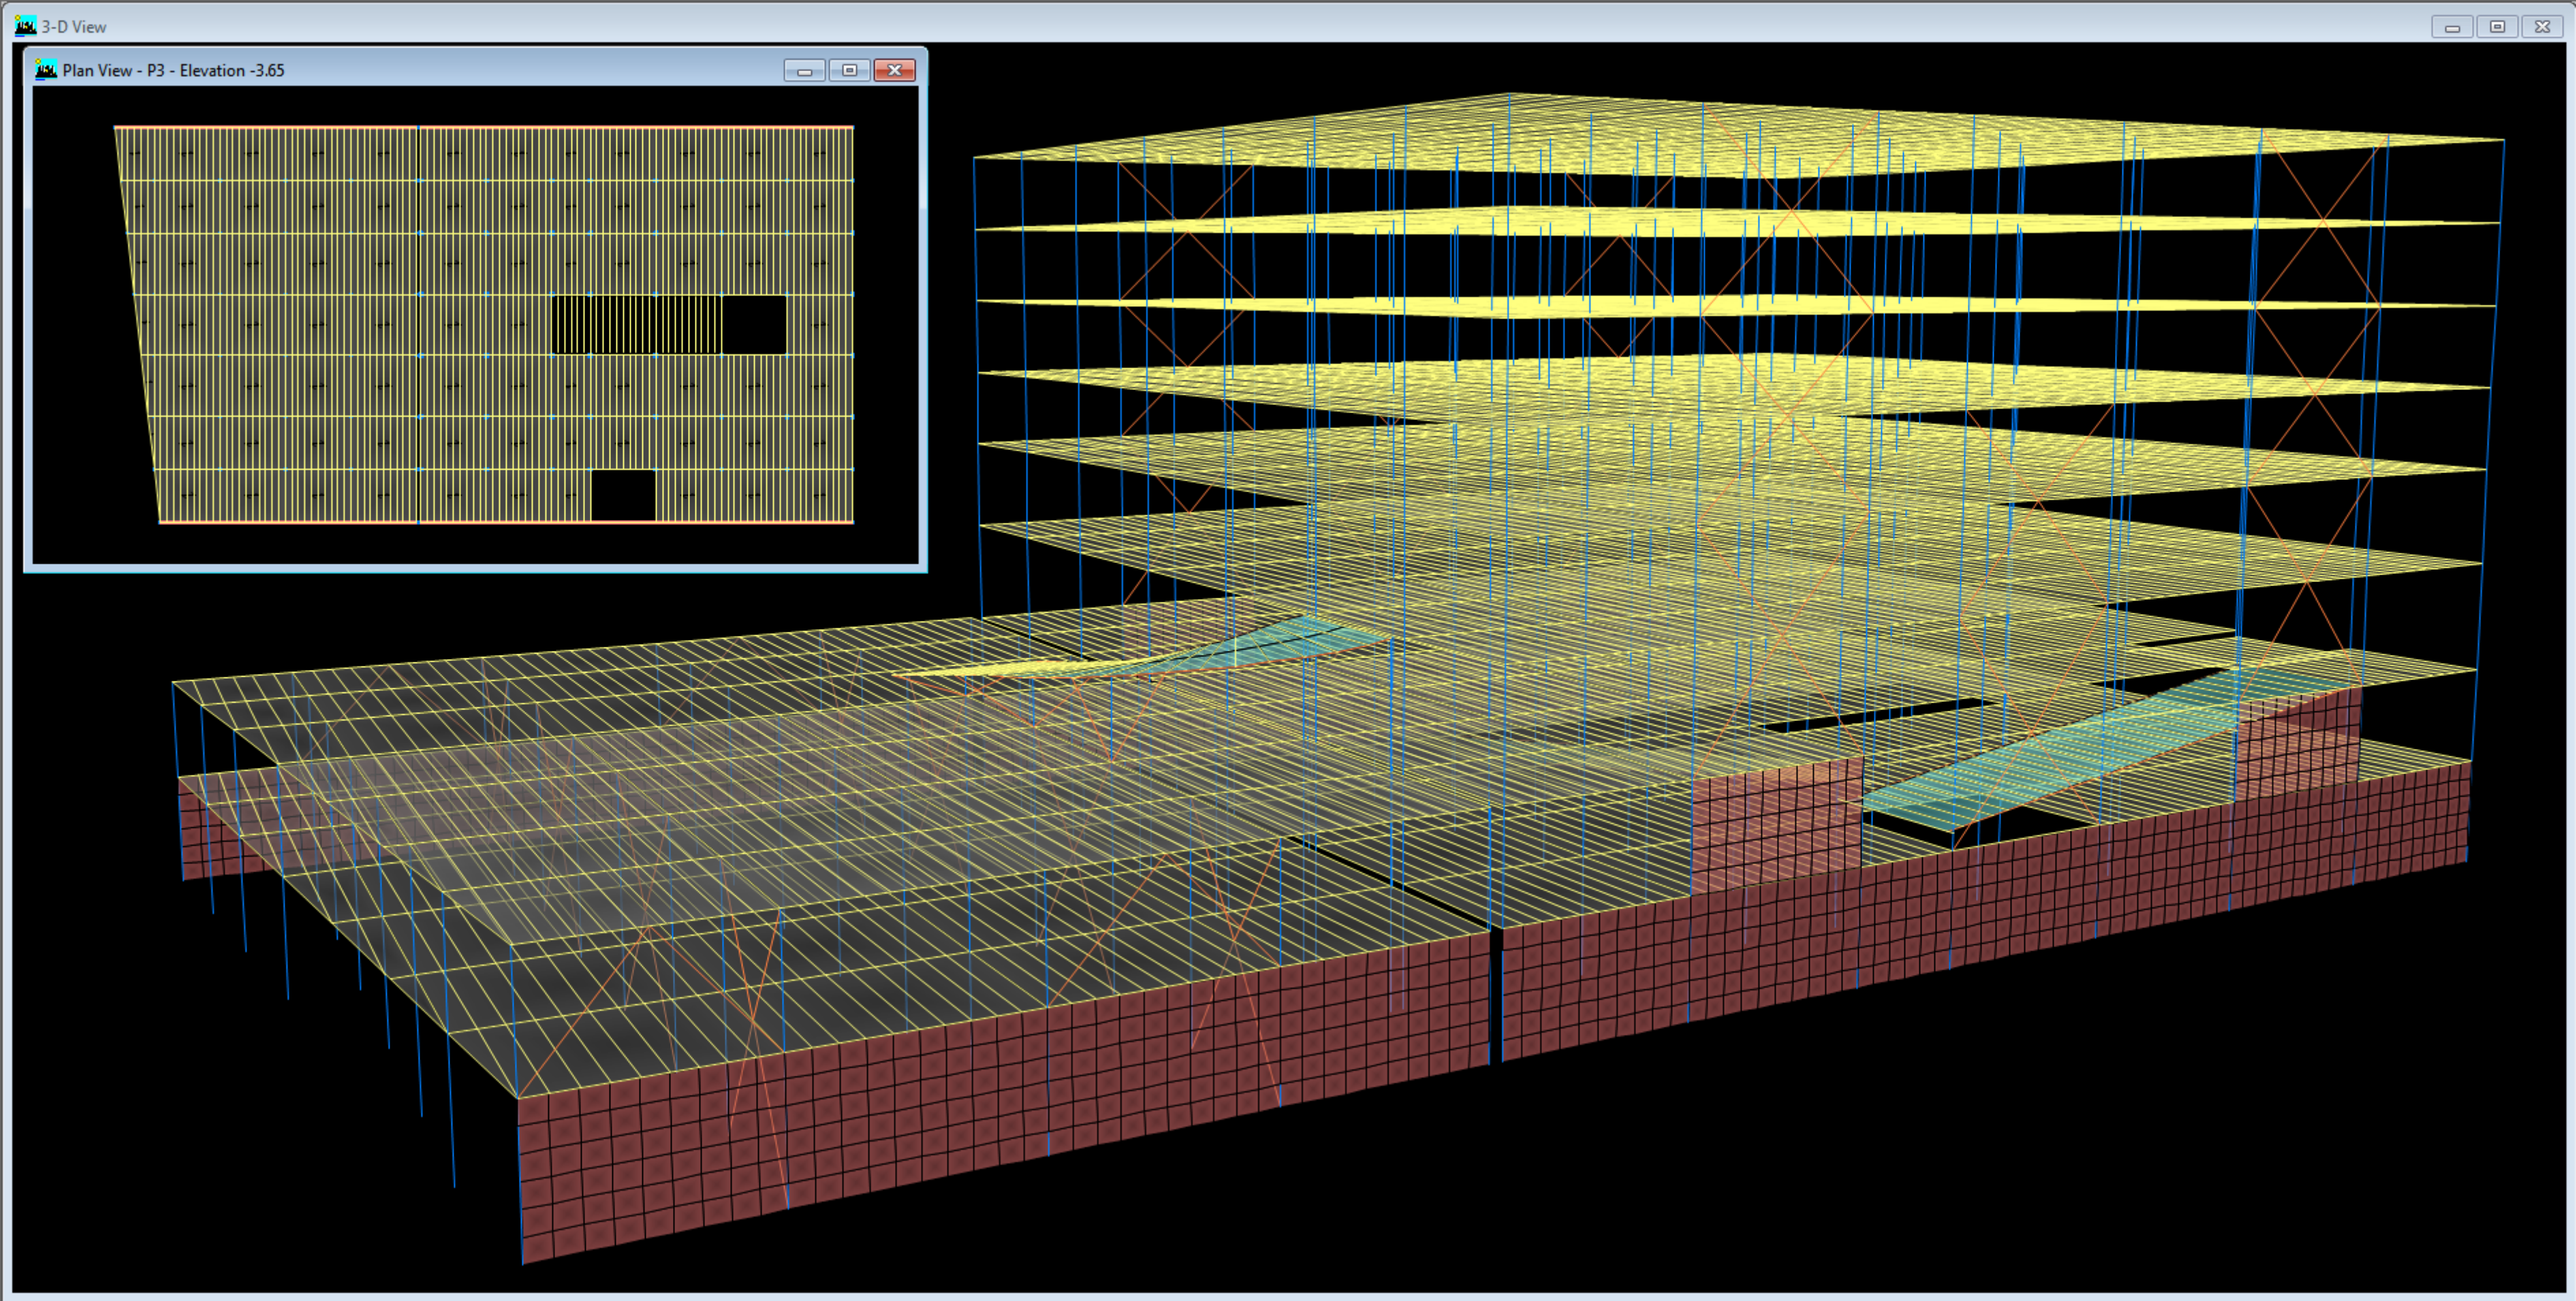
3-D View
Plan View - P3 - Elevation -3.65